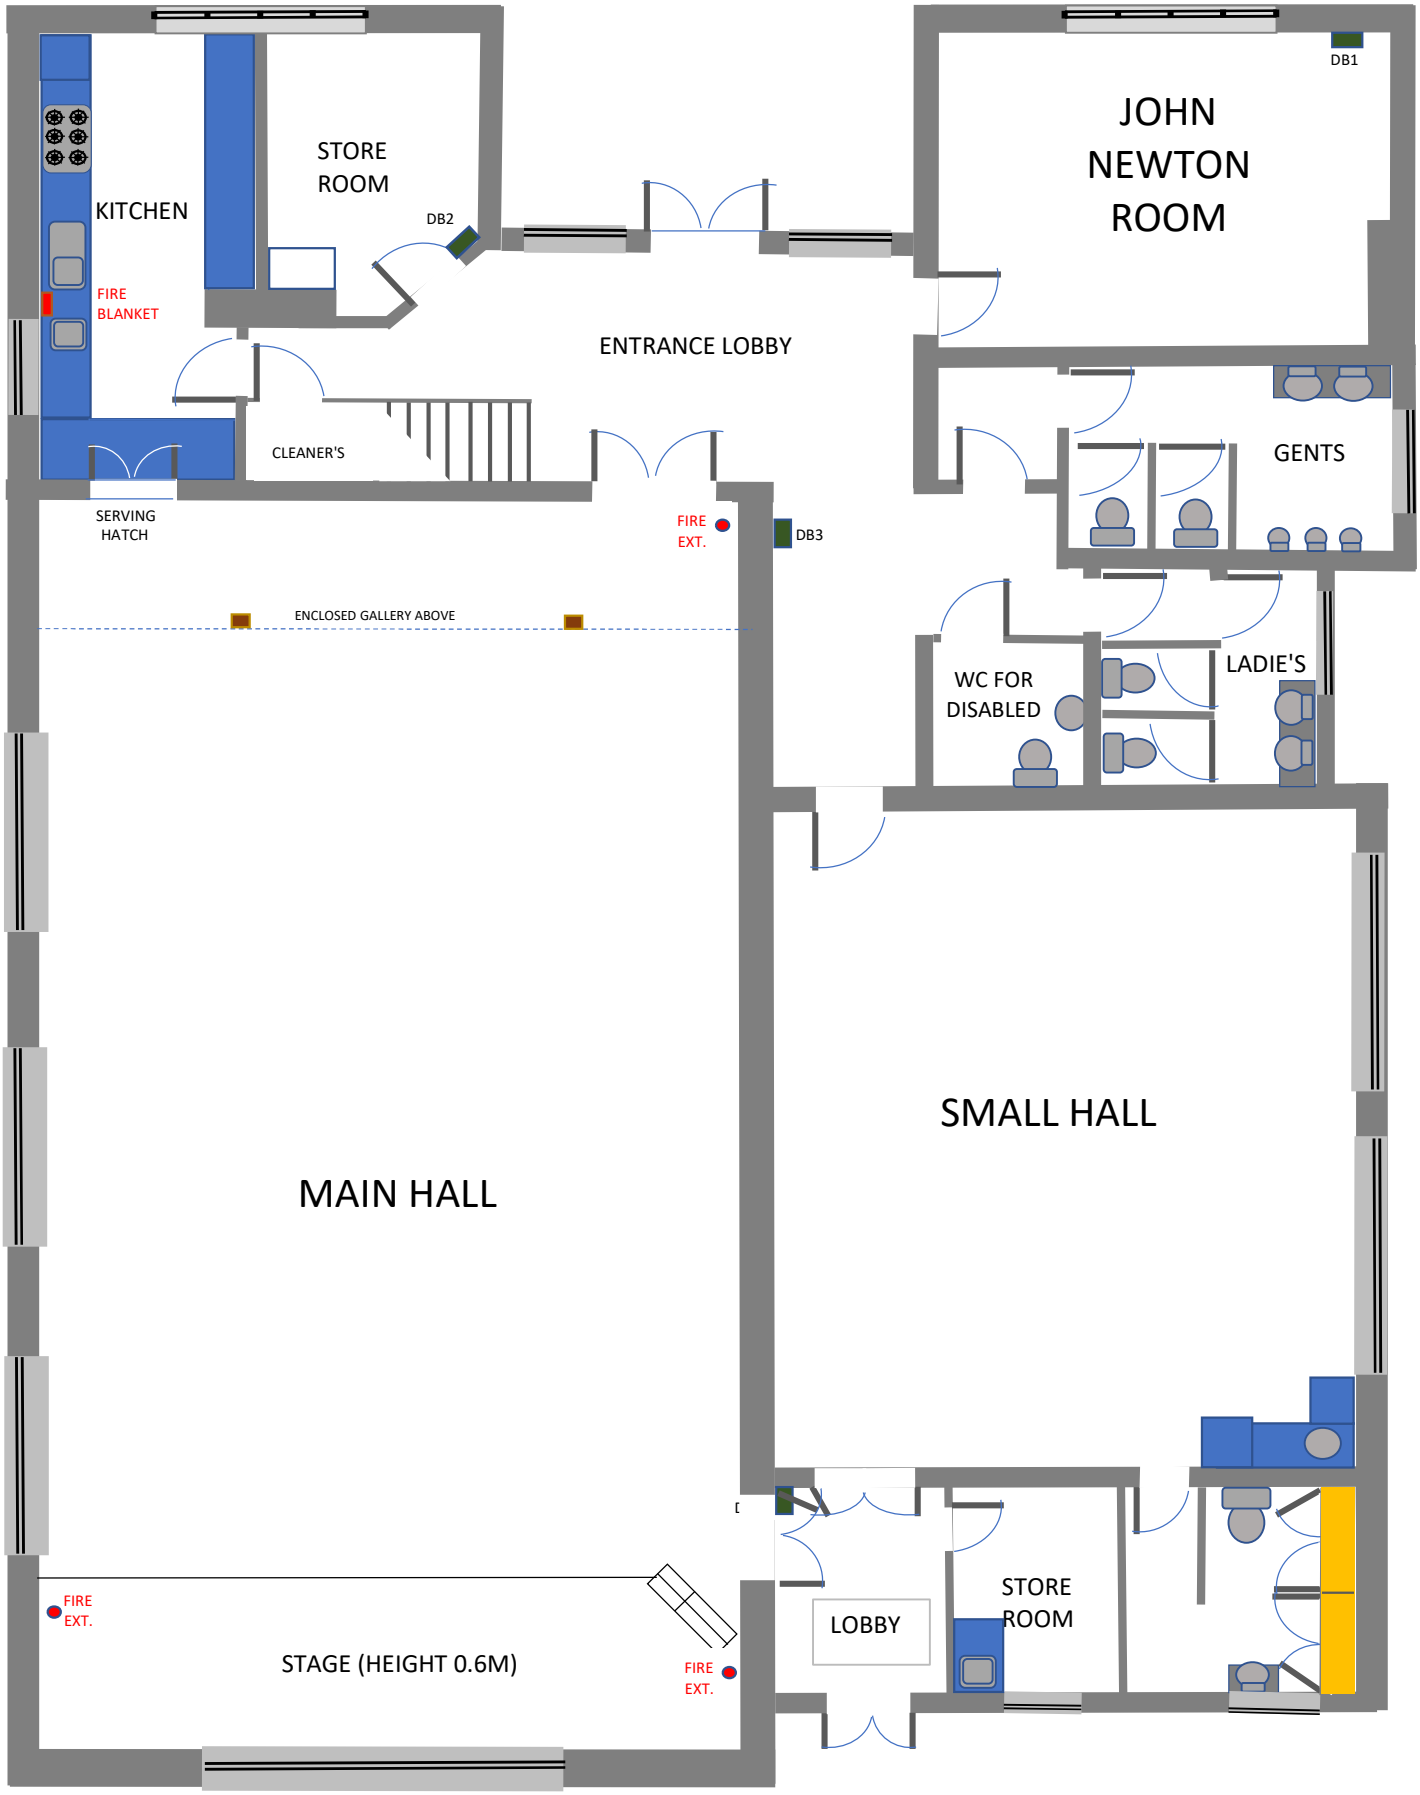
KITCHEN
FIRE BLANKET
STORE ROOM
DB2
ENTRANCE LOBBY
JOHN NEWTON ROOM
DB1
CLEANER'S
SERVING HATCH
FIRE EXT.
DB3
GENTS
ENCLOSED GALLERY ABOVE
WC FOR DISABLED
LADIE'S
SMALL HALL
MAIN HALL
FIRE EXT.
STAGE (HEIGHT 0.6M)
FIRE EXT.
LOBBY
STORE ROOM